ELEVATOR
D
W

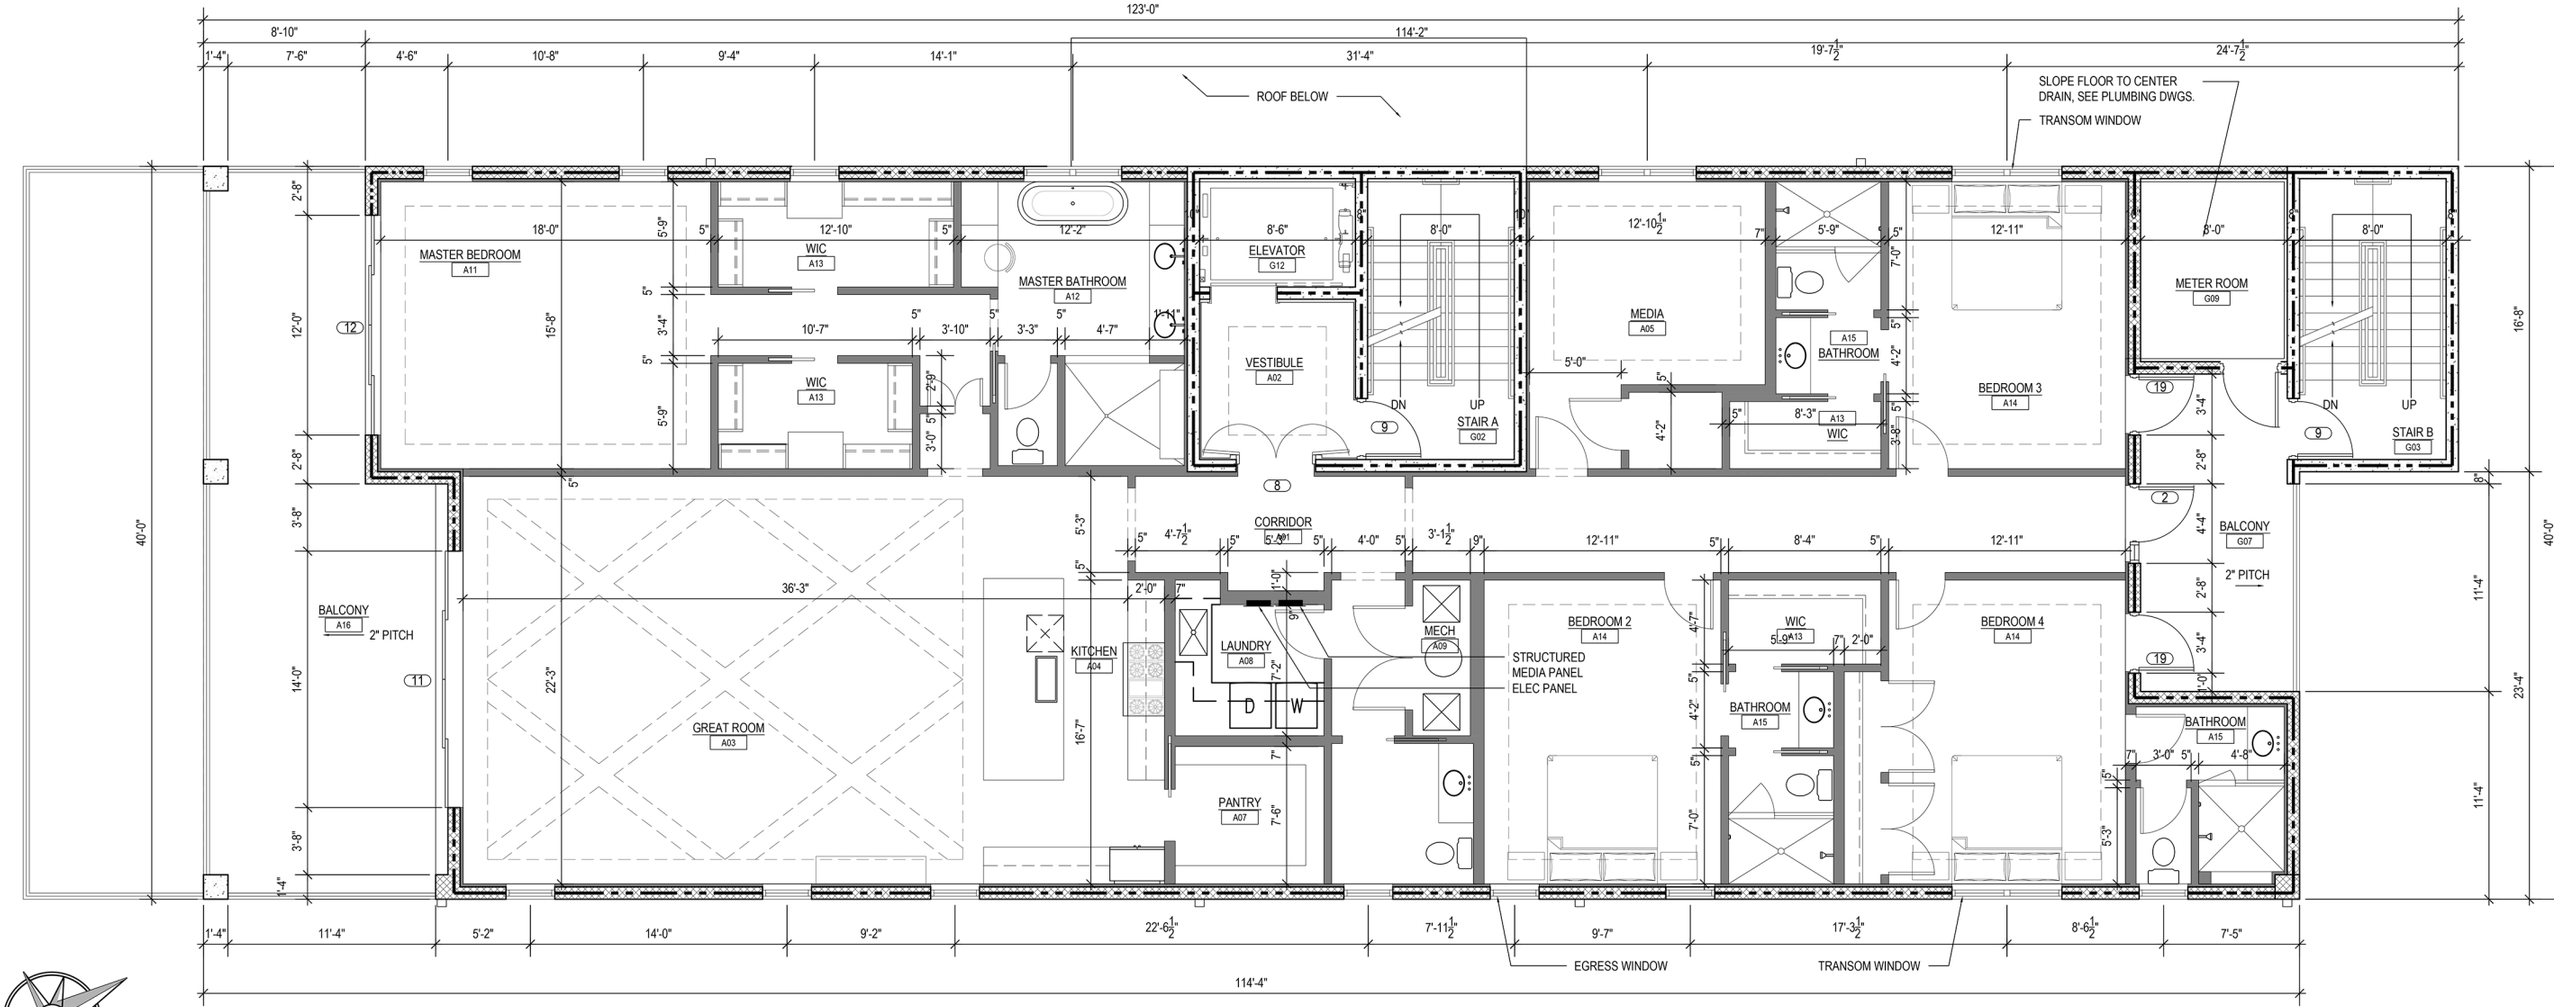

PHASE ONE PLANS

SCALE: 3/16" = 1'-0"